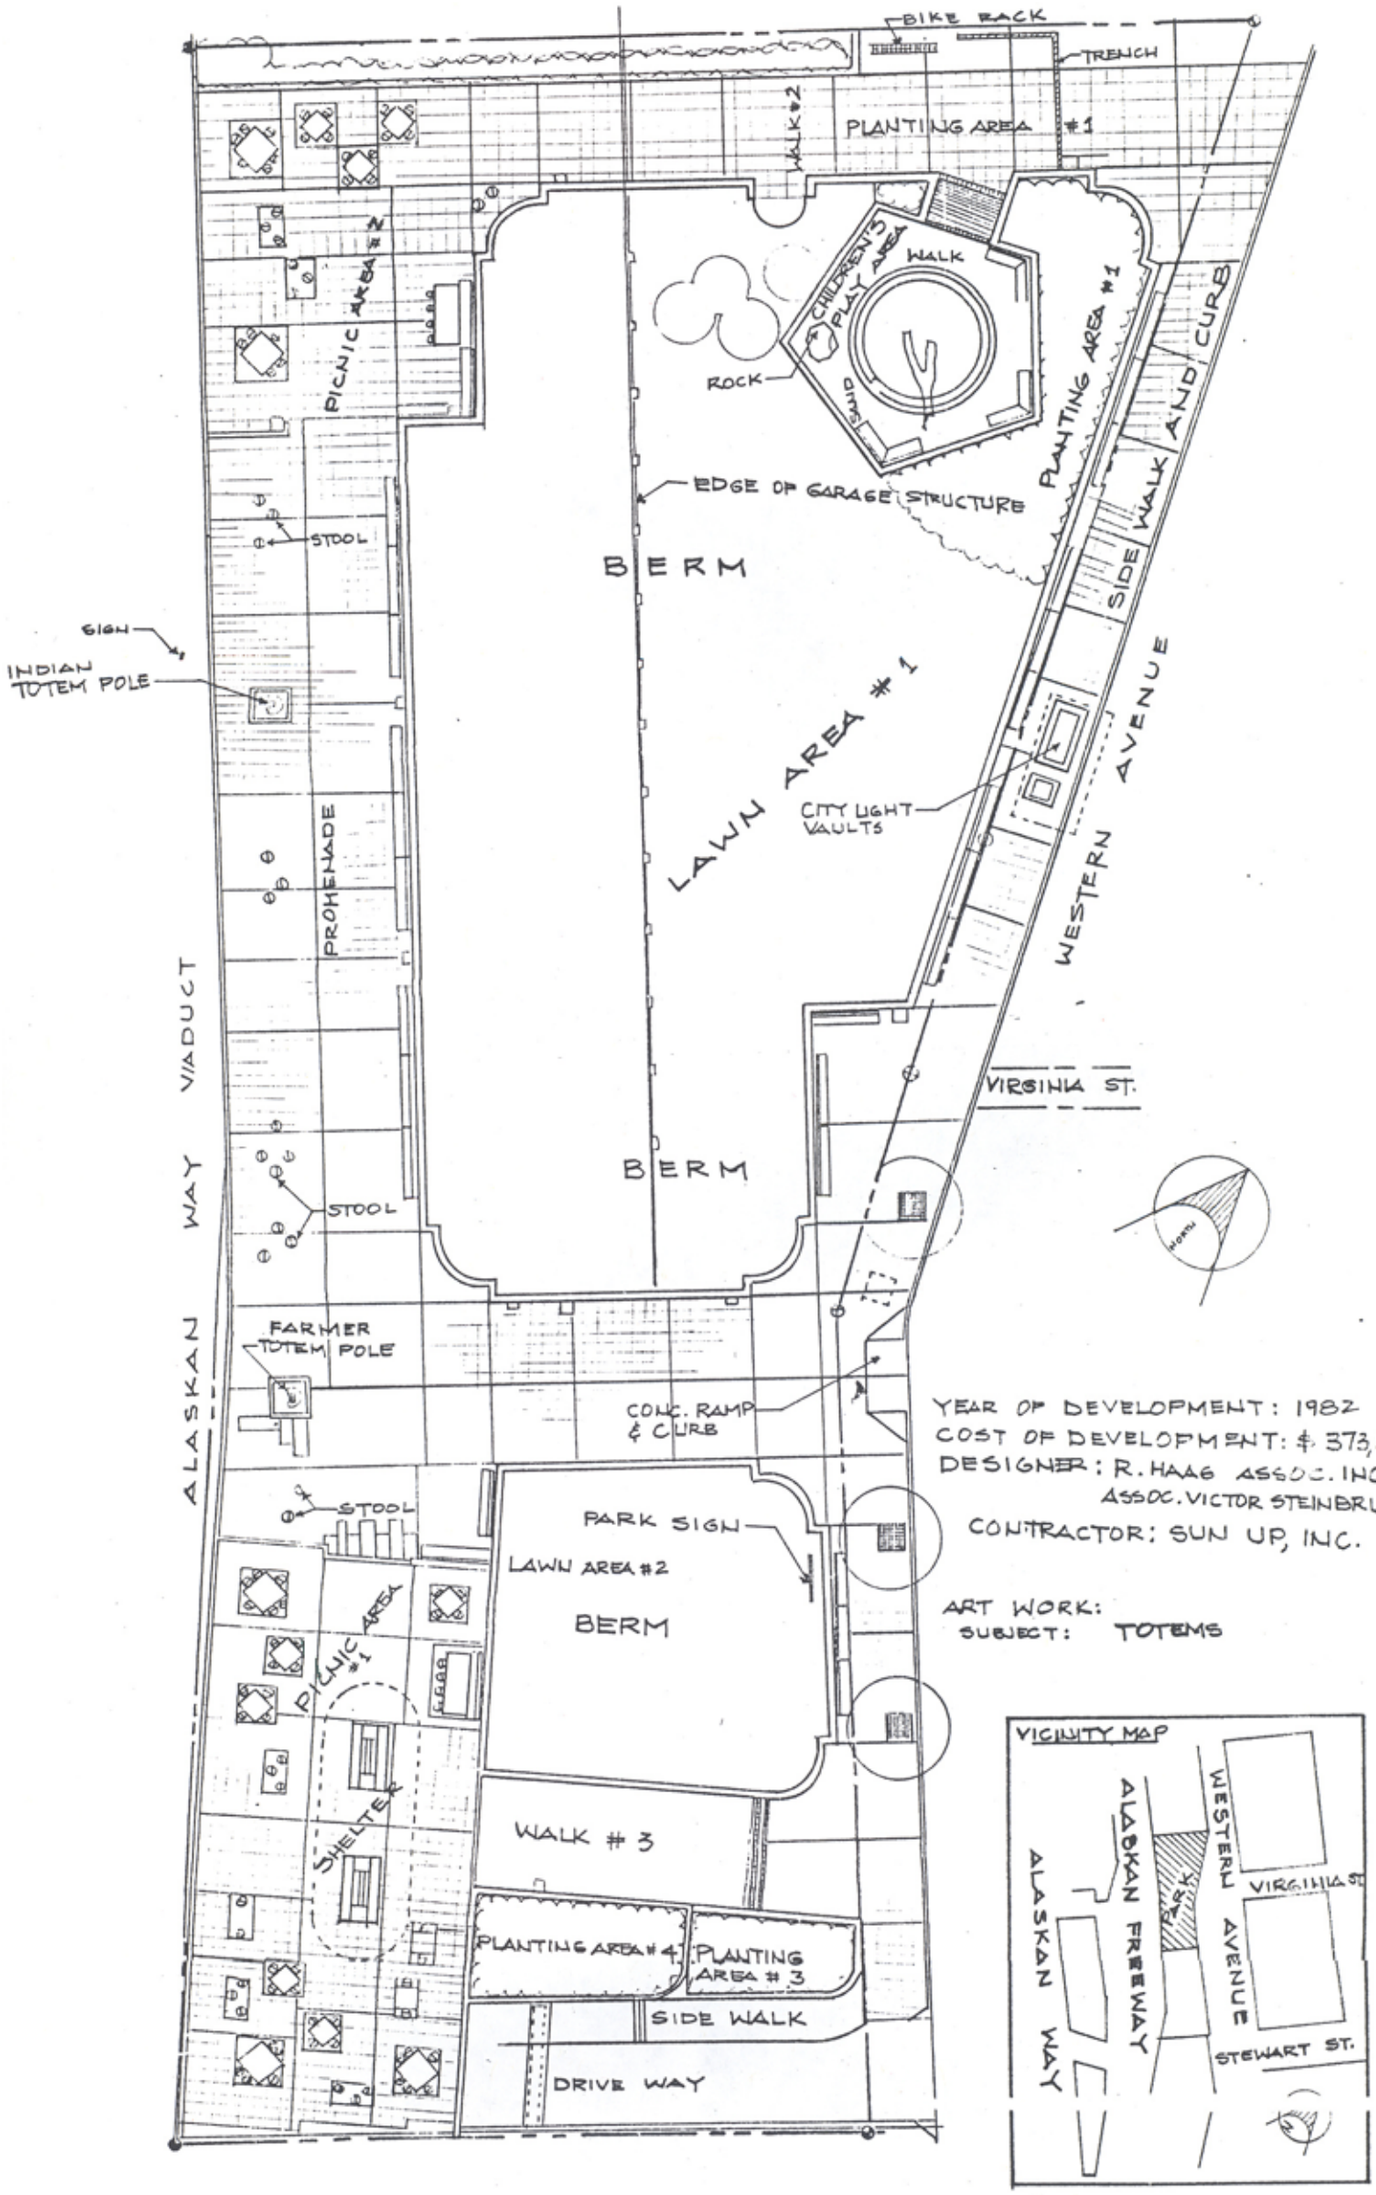

365
03 27 86

VICTOR STEINBRUECK PARK
(WAS MARKET PARK)

SHEET 1 OF 1